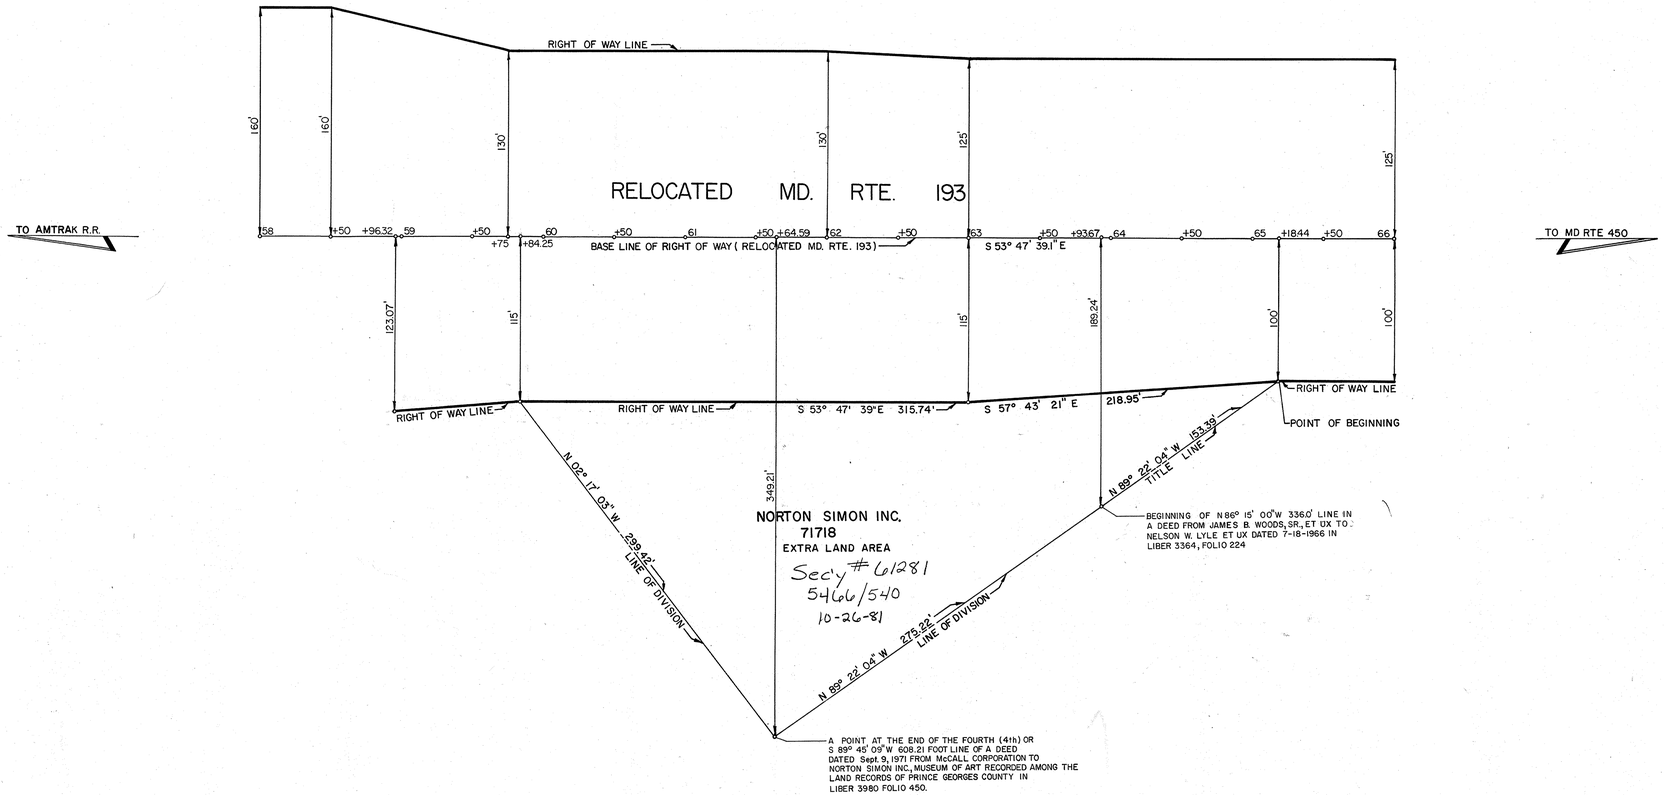

EXTRA LAND AREA TO BE ACQUIRED FROM NORTON SIMON INC. 71718
61,614 SQ. FT. OR 1.414 ACRES ± SHOWN THUS: [ ]

LEGEND

- REVERTIBLE EASEMENT FOR SUPPORTING SLOPES.
- REVERTIBLE EASEMENT OR RIGHT FOR SPECIAL PURPOSE AS INDICATED BY NOTATION ON THIS PLAT.
- PERPETUAL EASEMENT FOR SPECIAL PURPOSE AS INDICATED BY NOTATION ON THIS PLAT.
- PERPETUAL EASEMENT FOR DRAINAGE FACILITY AS INDICATED BY NOTATION ON THIS PLAT. (ARROW INDICATES GENERAL DRAINAGE FLOW PATTERN)
- PERPETUAL EASEMENT TO DISCHARGE FLOW OF WATER FROM OR INTO EXISTING WATERWAY OR NATURAL DRAINAGE COURSE.
- PERPETUAL EASEMENT TO DISCHARGE FLOW OF WATER UPON EXISTING GROUND.
- APPROXIMATE GENERAL DRAINAGE FLOW PATTERN (NOT TO SCALE-FOR EXPLANATORY PURPOSE ONLY)

SENT TO RECORD OFFICE FEBRUARY 19, 19 85

APPROVED BY CHAIRMAN _____ 19____

BOOKS	REVISIONS	PART OF PLATS
		46716 (REV. 12-11-79) 46715 (REV. 9-10-80)

LOCATED IN PRINCE GEORGES COUNTY

PREPARED BY BUREAU OF PLATS & SURVEYS

ENGINEER, PLAT SECTION

CONSTRUCTION PROJECT: RELOCATED MARYLAND ROUTE 193 AMTRAK RAILROAD TO MD. RTE 450

CONSTRUCTION PROJECT NO: P 170-501-371

STATE OF MARYLAND
DEPARTMENT OF TRANSPORTATION
STATE HIGHWAY ADMINISTRATION
STATE ROADS COMMISSION

RIGHT OF WAY PROJECT: RELOCATED MD. RTE. 193 - 0.3 MILE EAST OF GOOD LUCK ROAD TO MD. RTE. 450

RIGHT OF WAY PROJECT NO. P 170-001-371

FEDERAL AID PROJECT NO. RR 18(47)

ISSUED August 6, 19 81

SCALE 1" = 50'

CHIEF, BUREAU OF PLATS & SURVEYS

PLAT No. 47723

MSA S625-47723

K+E BALTIMORE 17 0153 PHOENIX 45067

1 2 3 4 5 6

Maryland State Archives